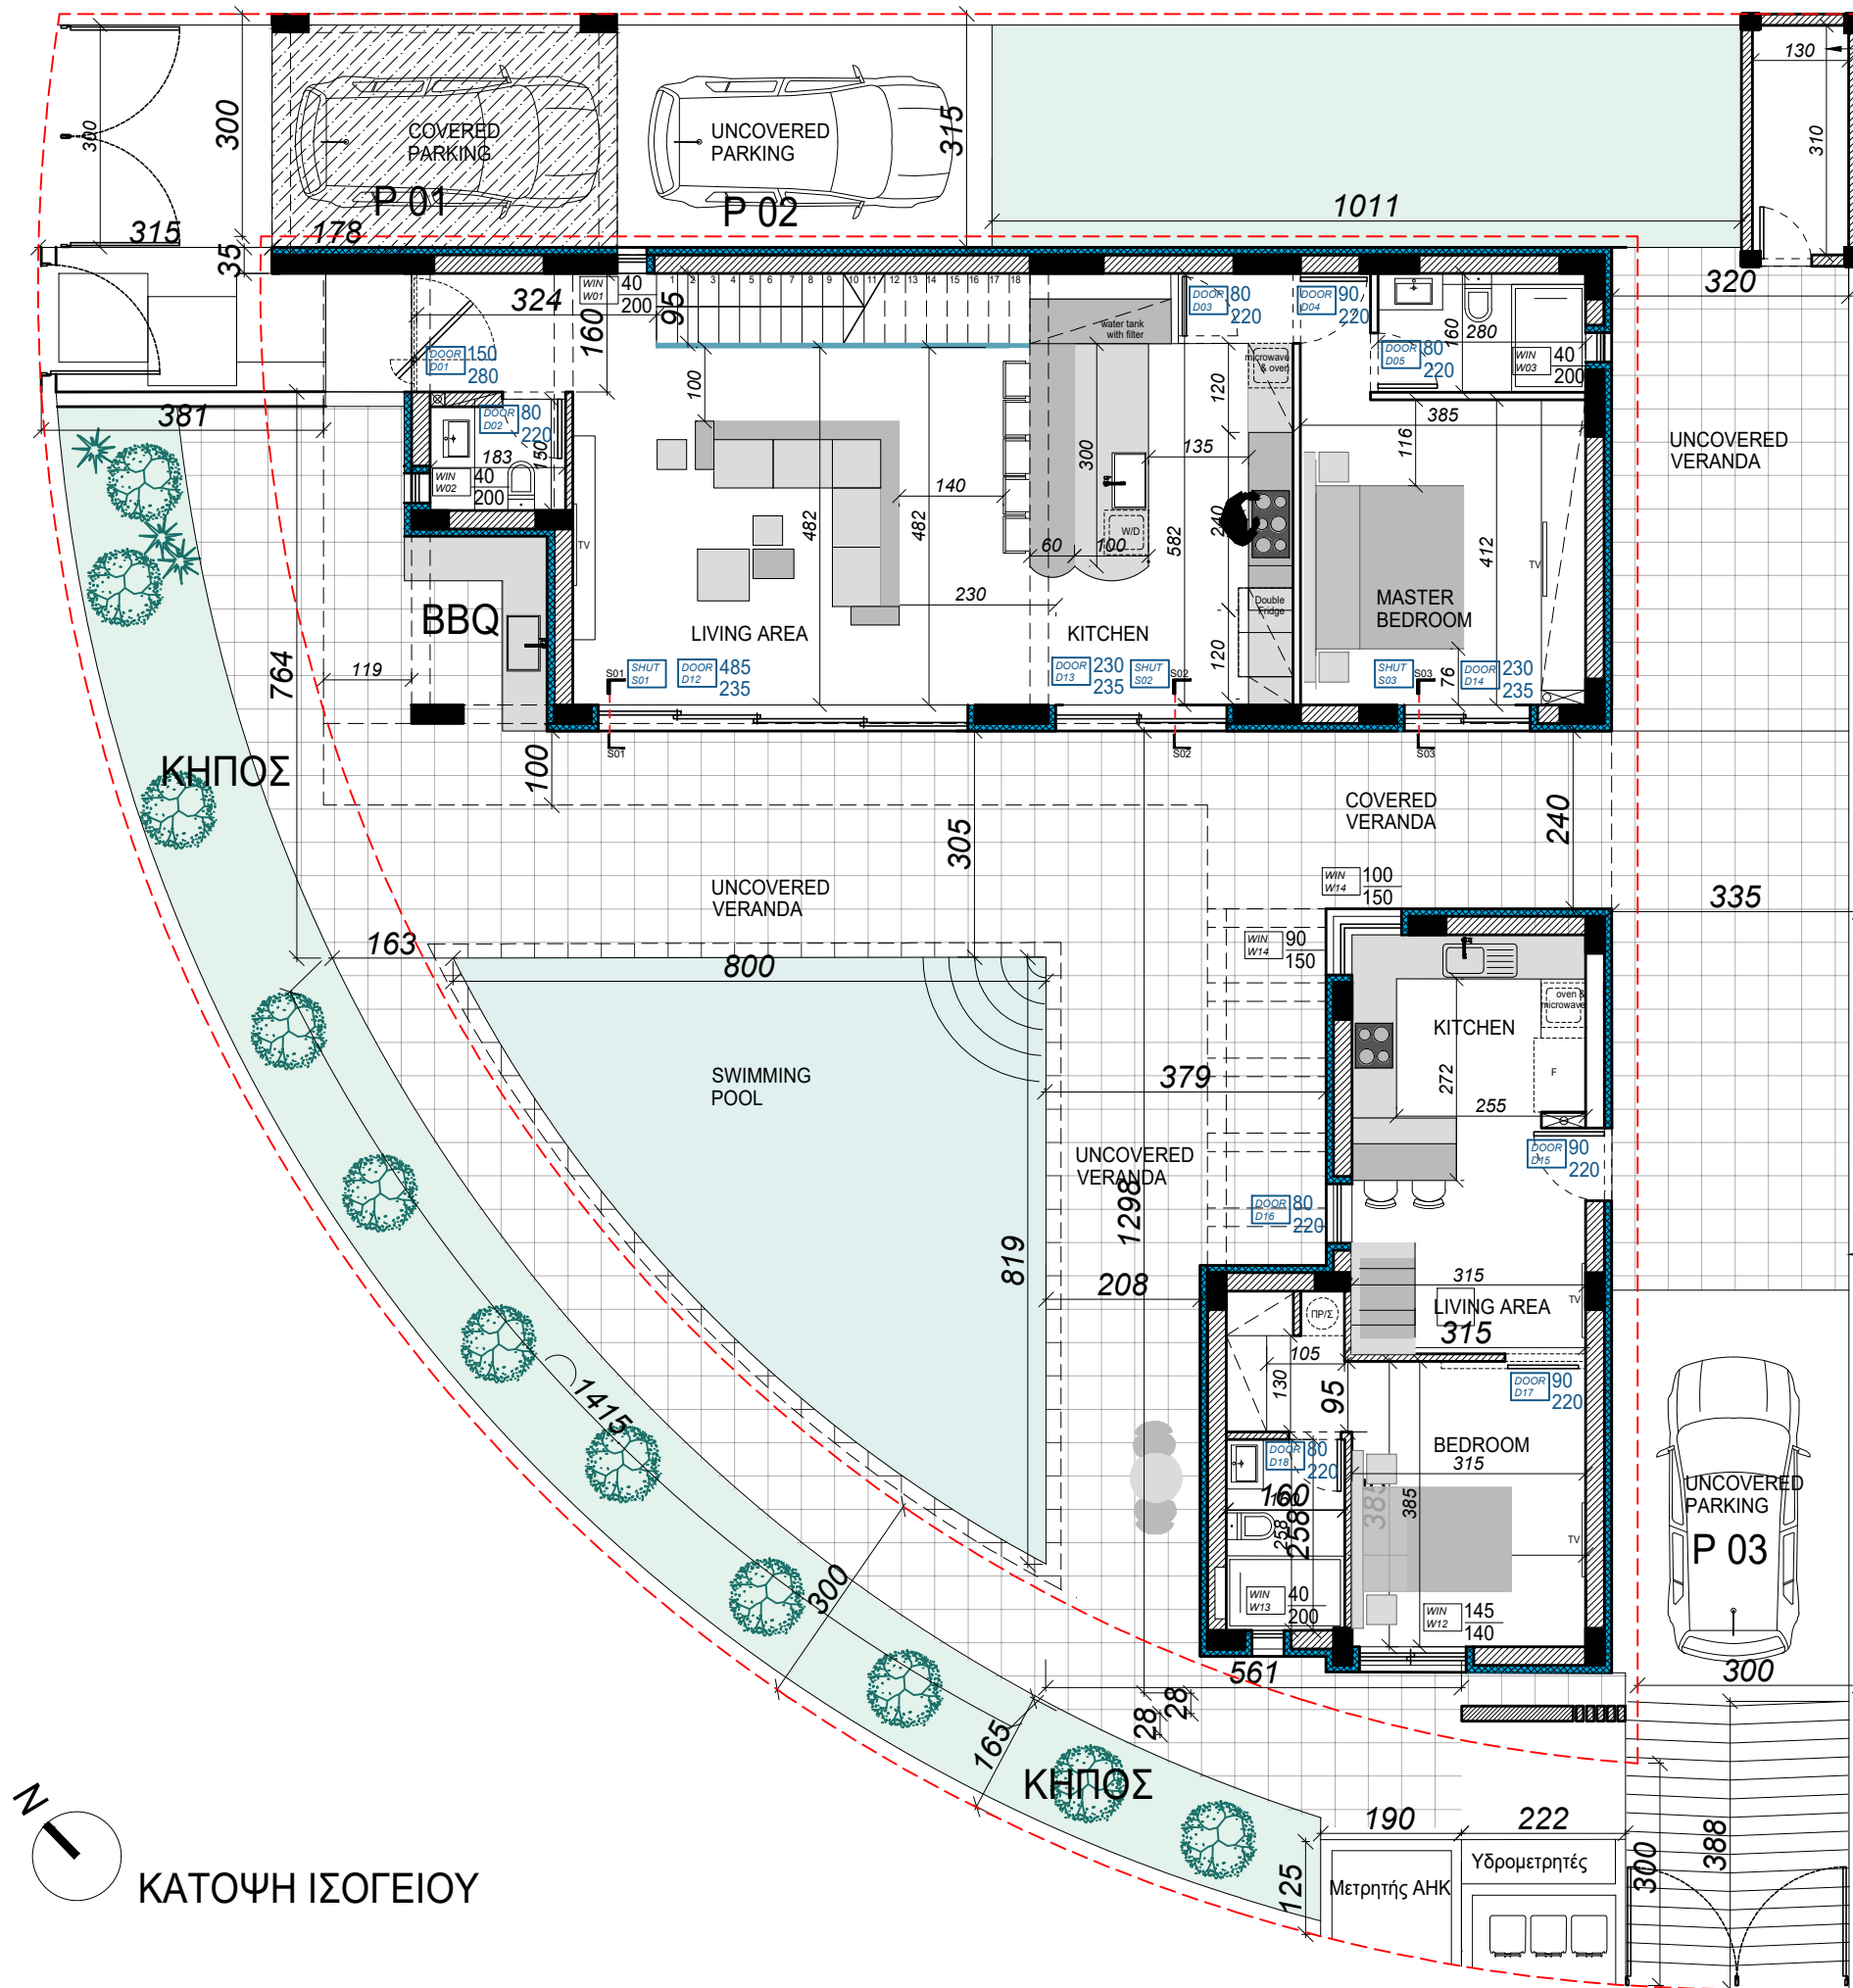




ΜΗΧΑΝΟΣΤΑΣ
ΠΙΣΙΝΑΣ

ΠΟΛΥΩΔΟΜΙΚΑ ΔΕΔΟΜΕΝΑ
ΣΥΝΤΕΛΕΣΤΗΣ ΔΟΜΗΣΗΣ: 90%
ΣΥΝΤΕΛΕΣΤΗΣ ΚΑΛΥΨΗΣ: 50%
ΟΡΟΦΟΙ: 2
ΥΨΟΣ: 10μ
ΜΕΓΙΣΤΗ ΔΟΜΗΣΗ ΟΙΚΟΠΕΔΟΥ: 486,90
ΜΕΓΙΣΤΗ ΚΑΛΥΨΗ ΟΙΚΟΠΕΔΟΥ: 270,50

ΣΤΟΙΧΕΙΑ ΤΕΜΑΧΙΟΥ:
Φ.Σ.Χ.: 50/15
ΤΜΗΜΑ: -
ΑΡΙΘΜΟΣ ΤΕΜΑΧΙΟΥ: 685
ΠΕΡΙΟΧΗ: ΔΡΟΜΟΛΑΞΙΑ/ΜΕΝΕΟΥ - ΛΑΡΝΑΚΑ
ΑΡΙΘΜΟΣ ΕΓΓΡΑΦΗΣ: 0/7460
ΕΜΒΑΔΟ ΟΙΚΟΠΕΔΟΥ: 541
ΖΩΝΗ ΟΙΚΟΠΕΔΟΥ: Κα6

REVISIONS

DATE	R	DESCRIPTION
19/07/24	00	Introductory Plans (4 options)
02/08/24	01	"L" Shape house (3 options)
14/08/24	02	Swimming pool set up - Landscape (4 Options)
03/09/24	03	GL No Bedroom and FL Layout to be on Top of the GL (2 Options) GL Kid Bedroom and FL Layout to be on Top of the GL (2 Options)
17/09/24	04	3D Options & No storage & sitting Area outside in the ground
08/10/24	05	Different Landscape, Smaller Swimming Pool, Different bedroom downstairs, bigger kitchen for studio, option B all bedrooms on the F.FL
18/10/24	06	Different shape of swimming pool. Rotation of studio - New landscape
26/11/24	07	GL Different location of the bedroom (2 options) - Different Master bedroom - studio Bigger - Change Kitchen

L.L.C.



KIKA PANAYI
ARCHITECTS & ASSOCIATES
L.L.C.

Address: 143 - 145 Agias Phaneromenis Street, Patsias Court
Office 101, 1st Floor, Postcode: 6031, LARNACA - CYPRUS
TEL.: ++357-24-103024, FAX.: ++357-24-103097
NUMBER REGISTRY OF ETEK : C 000231
EMAIL ADDRESS: info@kikapanayi.com

CLIENT

Gadi and Eirat Baressi

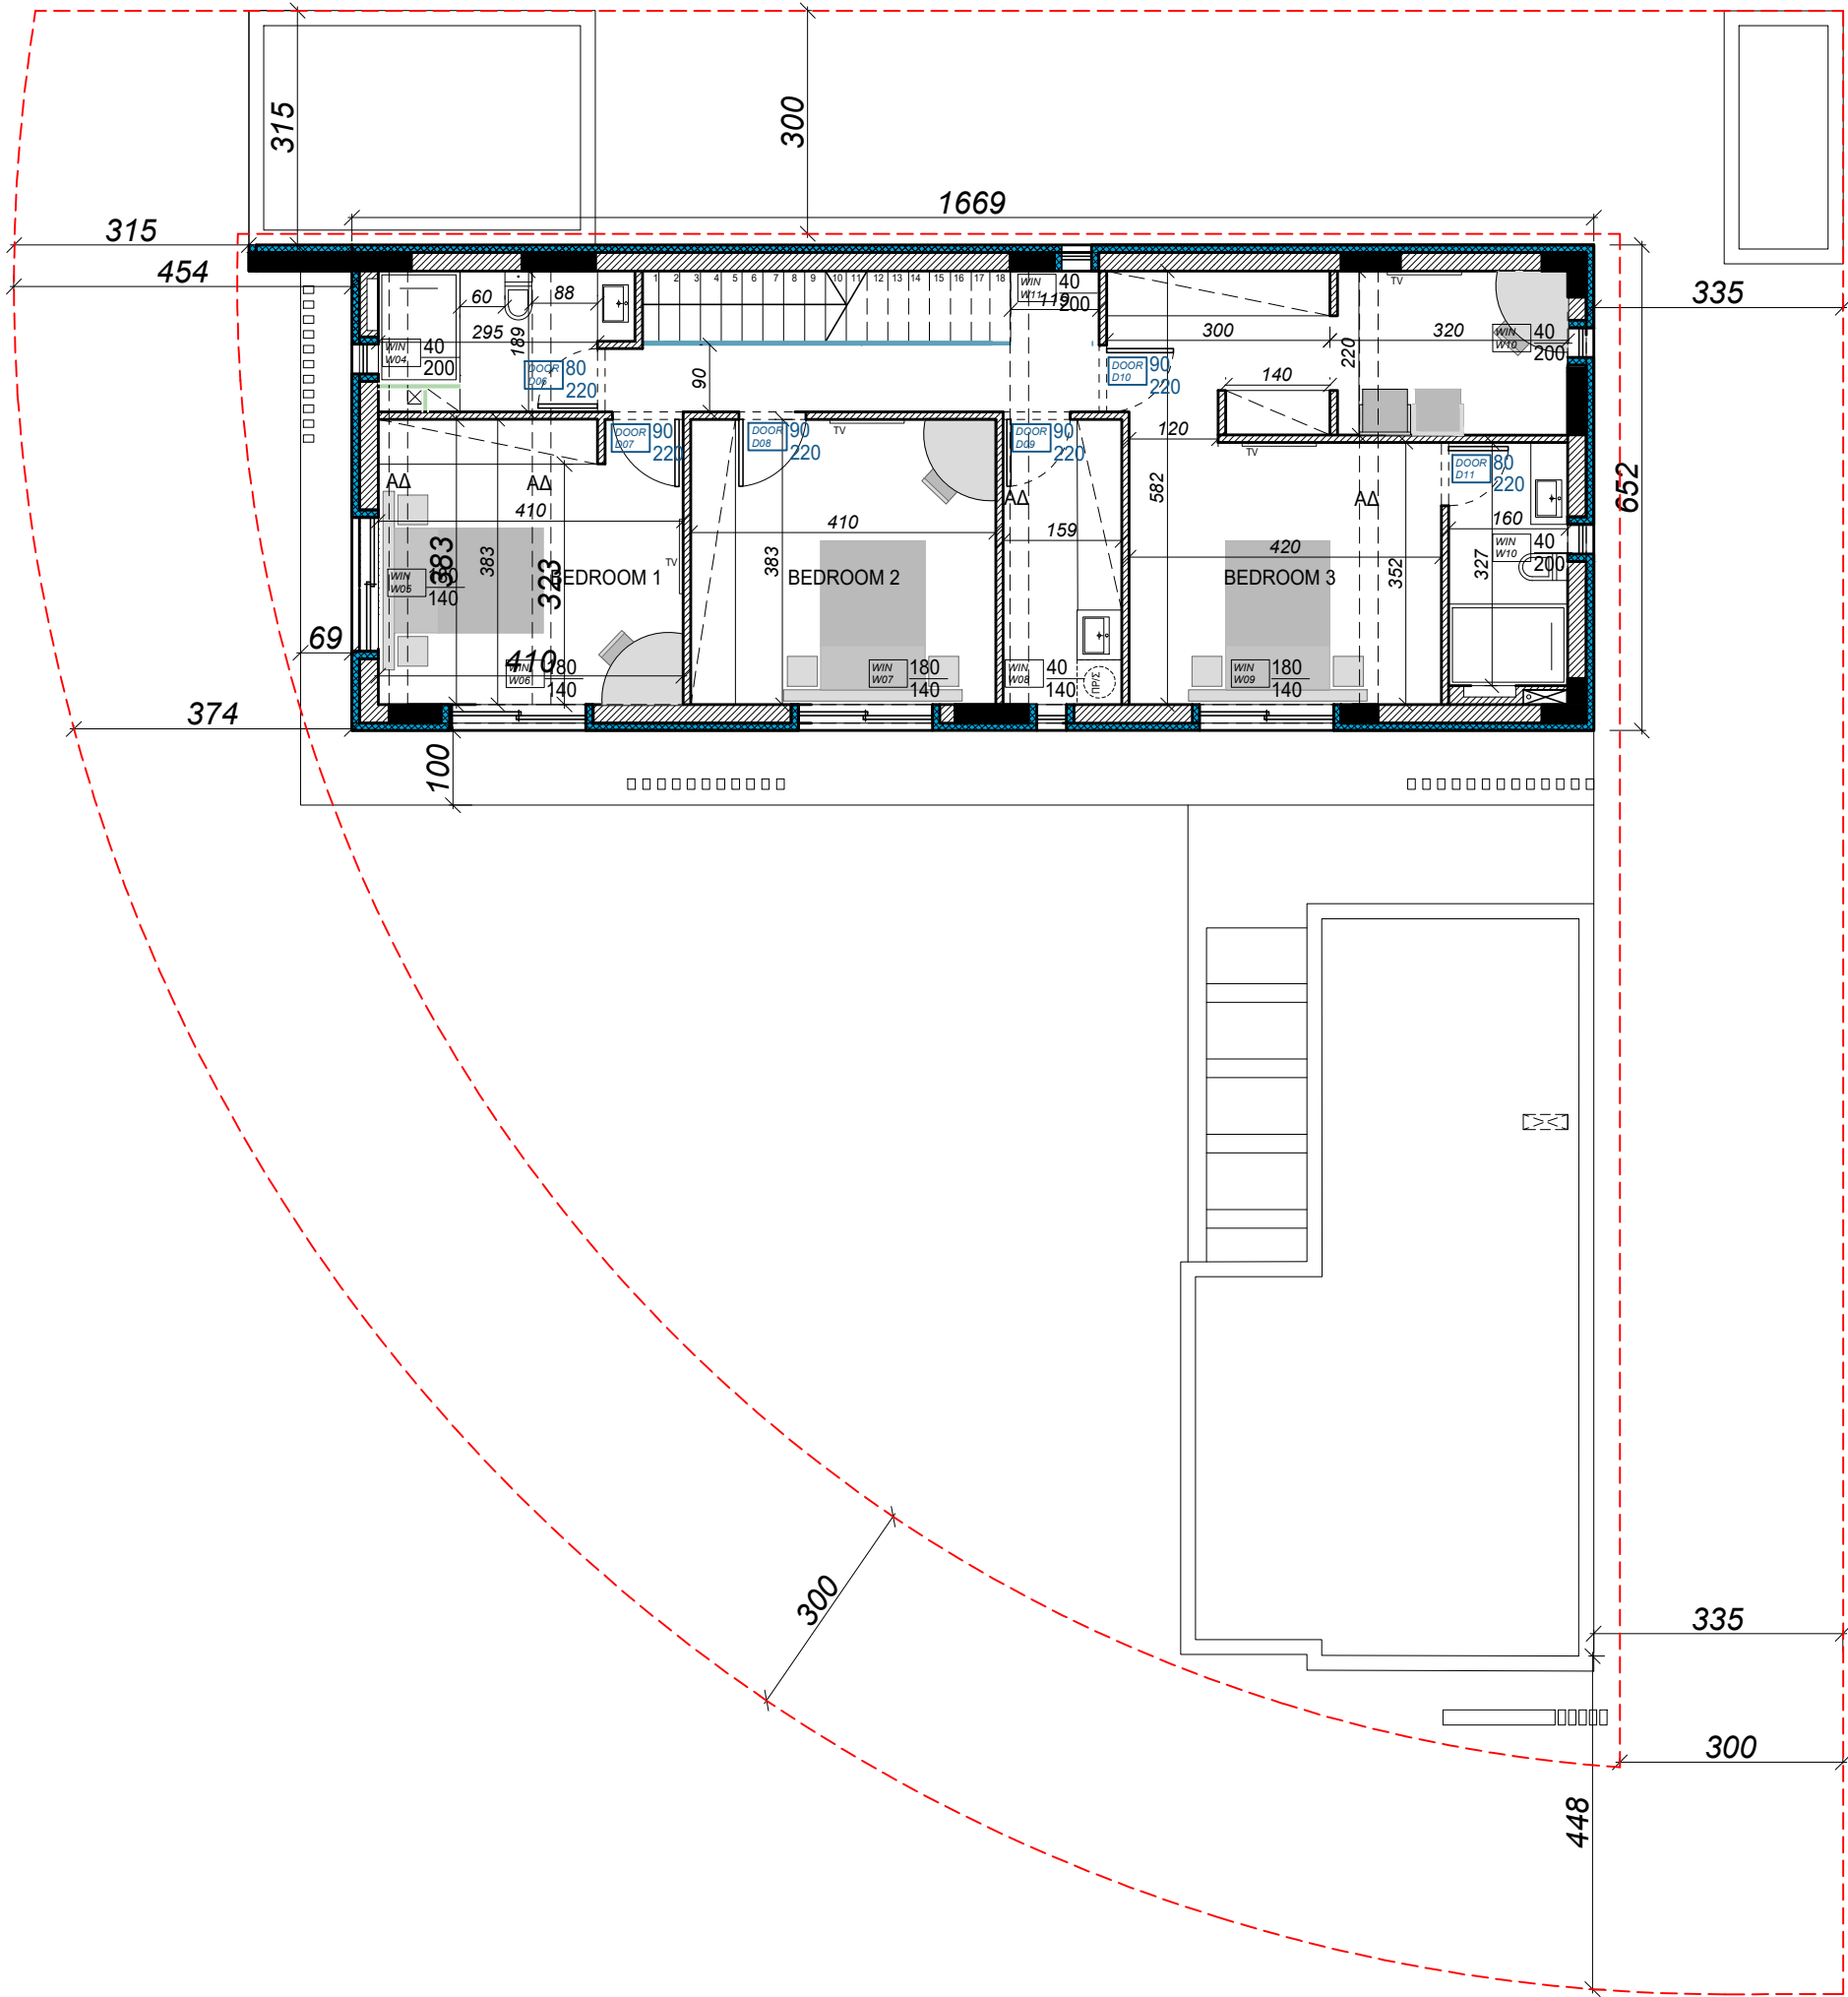
PROJECT

HOUSE G+E

SHEET TITLE

OPENINGS - GROUND FLOOR

DATE	OCT. 2024	DR. BY	C.P.	CH. BY	K.P.
SCALE	1:100 (A3)	STAGE	BUILDING PERMIT APPLY		
Pr.No.		R	Dr.No.		
K1024		12	O-01		



ΠΟΛΕΟΔΟΜΙΚΑ ΔΕΔΟΜΕΝΑ
ΣΥΝΤΕΛΕΣΤΗΣ ΔΟΜΗΣΗΣ: 90%
ΣΥΝΤΕΛΕΣΤΗΣ ΚΑΛΥΨΗΣ: 50%
ΟΡΟΦΟΙ: 2
ΥΨΟΣ: 10μ
ΜΕΓΙΣΤΗ ΔΟΜΗΣΗ ΟΙΚΟΠΕΔΟΥ: 486,90
ΜΕΓΙΣΤΗ ΚΑΛΥΨΗ ΟΙΚΟΠΕΔΟΥ: 270,50

ΣΤΟΙΧΕΙΑ ΤΕΜΑΧΙΟΥ:
Φ.ΣΧ.: 50/15
ΤΜΗΜΑ: -
ΑΡΙΘΜΟΣ ΤΕΜΑΧΙΟΥ: 685
ΠΕΡΙΟΧΗ: ΔΡΟΜΟΛΑΞΙΑ/ΜΕΝΕΟΥ - ΛΑΡΝΑΚΑ
ΑΡΙΘΜΟΣ ΕΓΓΡΑΦΗΣ: 0/7460
ΕΜΒΑΔΟ ΟΙΚΟΠΕΔΟΥ: 541
ΖΩΝΗ ΟΙΚΟΠΕΔΟΥ: Κα6

REVISIONS		
DATE	R	DESCRIPTION
19/07/24	00	Introductory Plans (4 options)
02/08/24	01	"L" Shape house (3 options)
14/08/24	02	Swimming pool set up - Landscape (4 Options)
03/09/24	03	GL No Bedroom and FL Layout to be on Top of the GL (2 Options) GL Kid Bedroom and FL Layout to be on Top of the GL (2 Options)
17/09/24	04	3D Options & No storage & sitting Area outside in the ground
08/10/24	05	Different Landscape, Smaller Swimming Pool , Different bedroom downstairs , bigger kitchen for studio, option B all bedrooms on the F.FL
18/10/24	06	Different shape of swimming pool. Rotation of studio - New landscape
26/11/24	07	GL Different location of the bedroom (2 options) - Different Master bedroom - studio Bigger - Change Kitchen



KIKA PANAYI
ARCHITECTS & ASSOCIATES
L.L.C.

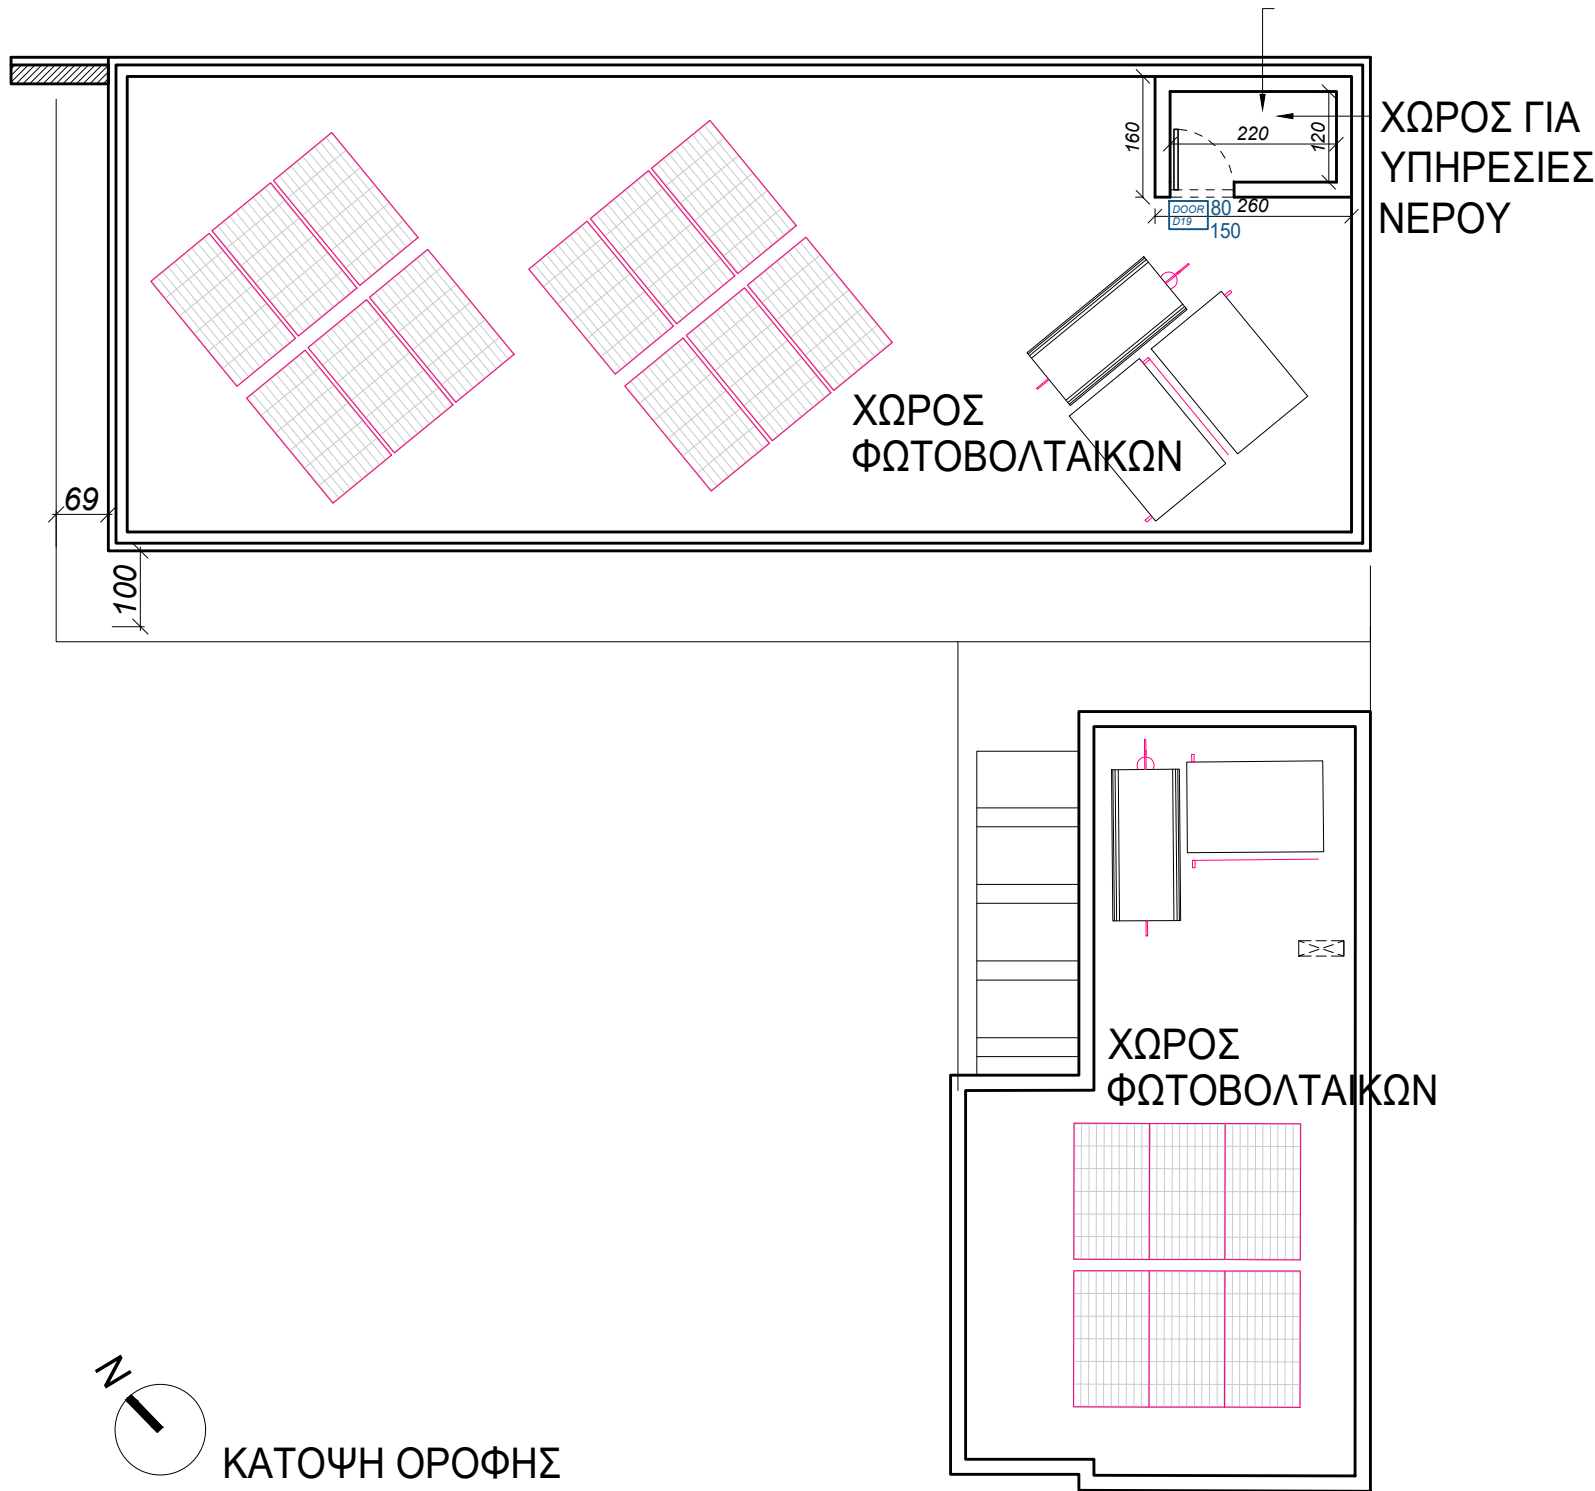
Address: 143 - 145 Agias Phaneromenis Street, Patsias Court
Office 101, 1st Floor , Postcode: 6031 , LARNACA - CYPRUS
TEL.: ++357-24-103024 , FAX.: ++357-24-103097
NUMBER REGISTRY OF ETEK : C 000231
EMAIL ADDRESS: info @ kikapanyai . com

CLIENT
Gadi and Eirat Baressi

PROJECT
HOUSE G+E

SHEET TITLE
OPENINGS - FIRST FLOOR

DATE	OCT. 2024	DR. BY	C.P.	CH. BY	K.P.
SCALE	1:100 (A3)	STAGEBUILDING PERMIT APPLY			
Pr.No.		R		Dr.No.	
K1024		12		O-02	



ΠΟΛΥΕΔΡΟΜΙΚΑ ΔΕΔΟΜΕΝΑ
ΣΥΝΤΕΛΕΣΤΗΣ ΔΟΜΗΣΗΣ: 90%
ΣΥΝΤΕΛΕΣΤΗΣ ΚΑΛΥΨΗΣ: 50%
ΟΡΟΦΟΙ: 2
ΥΨΟΣ: 10μ
ΜΕΓΙΣΤΗ ΔΟΜΗΣΗ ΟΙΚΟΠΕΔΟΥ: 486,90
ΜΕΓΙΣΤΗ ΚΑΛΥΨΗ ΟΙΚΟΠΕΔΟΥ: 270,50

ΣΤΟΙΧΕΙΑ ΤΕΜΑΧΙΟΥ:
Φ.ΣΧ.: 50/15
ΤΜΗΜΑ: -
ΑΡΙΘΜΟΣ ΤΕΜΑΧΙΟΥ: 685
ΠΕΡΙΟΧΗ: ΔΡΟΜΟΛΑΞΙΑ/ΜΕΝΕΟΥ - ΛΑΡΝΑΚΑ
ΑΡΙΘΜΟΣ ΕΓΓΡΑΦΗΣ: 0/7460
ΕΜΒΑΔΟ ΟΙΚΟΠΕΔΟΥ: 541
ΖΩΝΗ ΟΙΚΟΠΕΔΟΥ: Κα6

REVISIONS		
DATE	R	DESCRIPTION
19/07/24	00	Introductory Plans (4 options)
02/08/24	01	"L" Shape house (3 options)
14/08/24	02	Swimming pool set up - Landscape (4 Options)
03/09/24	03	GL No Bedroom and FL Layout to be on Top of the GL (2 Options) GL Kid Bedroom and FL Layout to be on Top of the GL (2 Options)
17/09/24	04	3D Options & No storage & sitting Area outside in the ground
08/10/24	05	Different Landscape, Smaller Swimming Pool , Different bedroom downstairs , bigger kitchen for studio, option B all bedrooms on the F.FL
18/10/24	06	Different shape of swimming pool. Rotation of studio - New landscape
26/11/24	07	GL Different location of the bedroom (2 options) - Different Master bedroom - studio Bigger - Change Kitchen



Address: 143 - 145 Agias Phaneromenis Street, Patsias Court
Office 101, 1st Floor , Postcode: 6031 , LARNACA - CYPRUS
TEL.: ++357-24-103024 , FAX.: ++357-24-103097
NUMBER REGISTRY OF ETEK : C 000231
EMAIL ADDRESS: info @ kikapanyai . com

CLIENT
Gadi and Eirat Baressi

PROJECT
HOUSE G+E

SHEET TITLE
OPENINGS - ROOF FLOOR

DATE	OCT. 2024	DR. BY		C.P.	CH. BY		K.P.	
SCALE		1:100 (A3)		STAGE				BUILDING PERMIT APPLY
Pr.No.		R		Dr.No.				
K1024		12		O-03				

HOUSE	NO.	OPENING PLAN	DESCRIPTION	CRYSTAL	ACCESSORIES	OFFER PRICE	NO.	OPENING PLAN	DESCRIPTION	CRYSTAL	ACCESSORIES	OFFER PRICE
K1024_HOUSE GIE	DOOR D01 150 280		Entrance door: Aluminum door		Security lock Handles Client's Choice		DOOR D08 90 220		Wooden single leaf opening door		Handles Client's Choice Lock : Master Key or Normal Key or Not ?	
	DOOR D02 80 220		Wooden single leaf hidden opening door		Without handle Lock : Master Key or Normal Key or Not ?		DOOR D09 90 220		Wooden single leaf opening door		Handles Client's Choice Lock : Master Key or Normal Key or Not ?	
	DOOR D03 80 220		Wooden single leaf hidden opening door		Without handle Lock : Master Key or Normal Key or Not ?		DOOR D10 90 220		Wooden single leaf opening door		Handles Client's Choice Lock : Master Key or Normal Key or Not ?	
	DOOR D04 90 220		Wooden single leaf opening door		Handles Client's Choice Lock : Master Key or Normal Key or Not ?		DOOR D11 80 220		Wooden single leaf opening door		Handles Client's Choice Lock : Master Key or Normal Key or Not ?	
	DOOR D05 80 220		Wooden single leaf opening door		Handles Client's Choice Lock : Master Key or Normal Key or Not ?		DOOR D15 90 220		Entrance door: Aluminum door		Security lock Handles Client's Choice	
	DOOR D06 80 220		Wooden single leaf opening door		Handles Client's Choice Lock : Master Key or Normal Key or Not ?		DOOR D16 80 220		Single glass door	Double clear with a maximum total thermal transmittance coefficient UW=2.2 (energy glass)	Handle OR Switch Lock? Safety Lock: Yes or No ?	
	DOOR D07 90 220		Wooden single leaf opening door		Handles Client's Choice Lock : Master Key or Normal Key or Not ?		DOOR D17 90 220		Wooden sliding door		Handles Client's Choice Lock : Master Key or Normal Key or Not ?	

ΠΟΛΥΕΘΔΟΜΙΚΑ ΔΕΔΟΜΕΝΑ
ΣΥΝΤΕΛΕΣΤΗΣ ΔΟΜΗΣΗΣ: 90%
ΣΥΝΤΕΛΕΣΤΗΣ ΚΑΛΥΨΗΣ: 50%
ΟΡΟΦΟΙ: 2
ΥΨΟΣ: 10μ
ΜΕΓΙΣΤΗ ΔΟΜΗΣΗ ΟΙΚΟΠΕΔΟΥ: 486,90
ΜΕΓΙΣΤΗ ΚΑΛΥΨΗ ΟΙΚΟΠΕΔΟΥ: 270,50

ΣΤΟΙΧΕΙΑ ΤΕΜΑΧΙΟΥ:
Φ.ΣΧ.: 50/15
ΤΜΗΜΑ: -
ΑΡΙΘΜΟΣ ΤΕΜΑΧΙΟΥ: 685
ΠΕΡΙΟΧΗ: ΔΡΟΜΟΛΑΞΙΑ/ΜΕΝΕΟΥ - ΛΑΡΝΑΚΑ
ΑΡΙΘΜΟΣ ΕΓΓΡΑΦΗΣ: 0/7460
ΕΜΒΑΔΟ ΟΙΚΟΠΕΔΟΥ: 541
ΖΩΝΗ ΟΙΚΟΠΕΔΟΥ: Κα6

REVISIONS		
DATE	R	DESCRIPTION
19/07/24	00	Introductory Plans (4 options)
02/08/24	01	"L" Shape house (3 options)
14/08/24	02	Swimming pool set up - Landscape (4 Options)
03/09/24	03	GL No Bedroom and FL Layout to be on Top of the GL (2 Options) GL Kid Bedroom and FL Layout to be on Top og the GL (2 Options)
17/09/24	04	3D Options & No storage & sitting Area outside in the ground
08/10/24	05	Different Landscape, Smaller Swimming Pool , Different bedroom downstairs , bigger kitchen for studio, option B all bedrooms on the F.FL
18/10/24	06	Different shape of swimming pool. Rotation of studio - New landscape
26/11/24	07	GL Different location of the bedroom (2 options) - Different Master bedroom - studio Bigger - Change Kitchen



KIKA PANAYI
ARCHITECTS & ASSOCIATES
L.L.C.

Address: 143 - 145 Agias Phaneromenis Street, Patsias Court
Office 101, 1st Floor , Postcode: 6031 , LARNACA - CYPRUS
TEL.: ++357-24-103024, FAX.: ++357-24-103097
NUMBER REGISTRY OF ETEK : C 000231
EMAIL ADDRESS: info @ kikapanyai . com

CLIENT
Gadi and Eirat Baressi

PROJECT
HOUSE G+E

SHEET TITLE
OPENINGS - LIST

DATE	OCT. 2024	DR. BY		C.P.	CH. BY		K.P.
SCALE		1:100 (A3)		STAGEBUILDING PERMIT APPLY			
Pr.No.		R	Dr.No.				

HOUSE	NO.	OPENING PLAN	DESCRIPTION	CRYSTAL	ACCESSORIES	OFFER PRICE
K1024_HOUSE GIE	DOOR D18 80 220		Wooden single leaf opening door		Handles Client's Choice Lock : Master Key or Normal Key or Not ?	
	DOOR D19 80 150		Aluminium louvered door		Handles Client's Choice Lock : Master Key or Normal Key or Not ?	
	DOOR D12 485 235		Four-leaf sliding door	Double clear with a maximum total thermal transmittance coefficient UW=2.2 (energy glass)	Built-in Shutter Handle OR Switch Lock? Safety Lock: Yes or No ? Mosquito Net	
	DOOR D13 230 235		Double sliding glass door	Double clear with a maximum total thermal transmittance coefficient UW=2.2 (energy glass)	Built-in Shutter Handle OR Switch Lock? Safety Lock: Yes or No ? Mosquito Net	
	DOOR D14 230 235		Double sliding glass door	Double clear with a maximum total thermal transmittance coefficient UW=2.2 (energy glass)	Built-in Shutter Handle OR Switch Lock? Safety Lock: Yes or No ? Mosquito Net	
	WIN W01 40 200		Single sheet tilting inside window, opening to the left	Double clear with a maximum total thermal transmittance coefficient UW=2.2 (energy glass)	Handle Mosquito Net	
	WIN W02 40 200		Single sheet tilting inside window, opening to the left	Double clear with a maximum total thermal transmittance coefficient UW=2.2 (energy glass)	Handle Mosquito Net	

ΠΟΛΥΕΔΟΜΙΚΑ ΔΕΔΟΜΕΝΑ
ΣΥΝΤΕΛΕΣΤΗΣ ΔΟΜΗΣΗΣ: 90%
ΣΥΝΤΕΛΕΣΤΗΣ ΚΑΛΥΨΗΣ: 50%
ΟΡΟΦΟΙ: 2
ΥΨΟΣ: 10μ
ΜΕΓΙΣΤΗ ΔΟΜΗΣΗ ΟΙΚΟΠΕΔΟΥ: 486,90
ΜΕΓΙΣΤΗ ΚΑΛΥΨΗ ΟΙΚΟΠΕΔΟΥ: 270,50

ΣΤΟΙΧΕΙΑ ΤΕΜΑΧΙΟΥ:
Φ.ΣΧ.: 50/15
ΤΜΗΜΑ: -
ΑΡΙΘΜΟΣ ΤΕΜΑΧΙΟΥ: 685
ΠΕΡΙΟΧΗ: ΔΡΟΜΟΛΑΞΙΑ/ΜΕΝΕΟΥ - ΛΑΡΝΑΚΑ
ΑΡΙΘΜΟΣ ΕΓΓΡΑΦΗΣ: 0/7460
ΕΜΒΑΔΟ ΟΙΚΟΠΕΔΟΥ: 541
ΖΩΝΗ ΟΙΚΟΠΕΔΟΥ: Κα6

REVISIONS		
DATE	R	DESCRIPTION
19/07/24	00	Introductory Plans (4 options)
02/08/24	01	"L" Shape house (3 options)
14/08/24	02	Swimming pool set up - Landscape (4 Options)
03/09/24	03	GL No Bedroom and FL Layout to be on Top of the GL (2 Options) GL Kid Bedroom and FL Layout to be on Top og the GL (2 Options)
17/09/24	04	3D Options & No storage & sitting Area outside in the ground
08/10/24	05	Different Landscape, Smaller Swimming Pool , Different bedroom downstairs , bigger kitchen for studio, option B all bedrooms on the F.FL
18/10/24	06	Different shape of swimming pool. Rotation of studio - New landscape
26/11/24	07	GL Different location of the bedroom (2 options) - Different Master bedroom - studio Bigger - Change Kitchen



KIKA PANAYI
ARCHITECTS & ASSOCIATES
L.L.C.

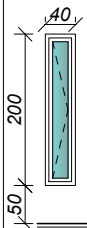
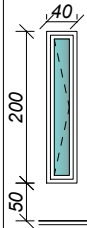
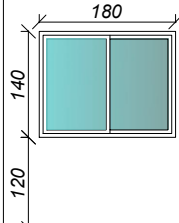
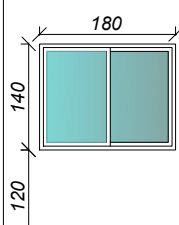
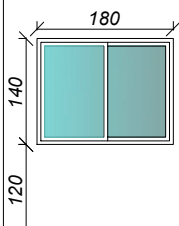
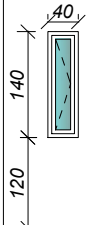
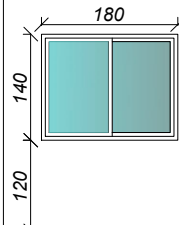
Address: 143 - 145 Agias Phaneromenis Street, Patsias Court
Office 101, 1st Floor , Postcode: 6031 , LARNACA - CYPRUS
TEL.: ++357-24-103024, FAX.: ++357-24-103097
NUMBER REGISTRY OF ETEK : C 000231
EMAIL ADDRESS: info @ kikap anayi . com

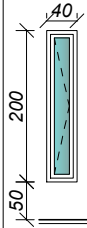
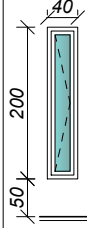
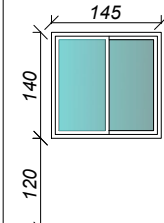
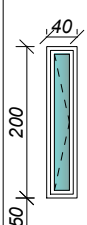
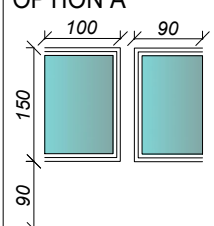
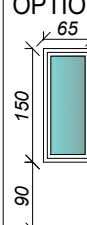
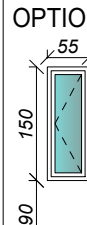
CLIENT
Gadi and Eirat Baressi

PROJECT
HOUSE G+E

SHEET TITLE
OPENINGS - LIST

DATE OCT. 2024		DR. BY C.P.		CH. BY K.P.	
SCALE 1:100 (A3)		STAGE BUILDING PERMIT APPLY			
Pr.No.		R	Dr.No.		
K1024		12	O-05		

HOUSE	NO.	OPENING PLAN	DESCRIPTION	CRYSTAL	ACCESSORIES	OFFER PRICE
K1024_HOUSE G1E	WIN W03 40 200 	Single sheet tilting inside window, opening to the left	Double clear with a maximum total thermal transmittance coefficient UW=2.2 (energy glass)	Handle Mosquito Net		
	WIN W04 40 200 	Single sheet tilting inside window, opening to the left	Double clear with a maximum total thermal transmittance coefficient UW=2.2 (energy glass)	Handle Mosquito Net		
	WIN W05 180 140 	Double sliding window	Double clear with a maximum total thermal transmittance coefficient UW=2.2 (energy glass)	Handle OR Switch Lock? Mosquito Net		
	WIN W06 180 140 	Double sliding window	Double clear with a maximum total thermal transmittance coefficient UW=2.2 (energy glass)	Handle OR Switch Lock? Mosquito Net		
	WIN W07 180 140 	Double sliding window	Double clear with a maximum total thermal transmittance coefficient UW=2.2 (energy glass)	Handle OR Switch Lock? Mosquito Net		
	WIN W08 40 140 	Single sheet tilting inside window, opening to the left	Double clear with a maximum total thermal transmittance coefficient UW=2.2 (energy glass)	Handle Mosquito Net		
	WIN W09 180 140 	Double sliding window	Double clear with a maximum total thermal transmittance coefficient UW=2.2 (energy glass)	Handle OR Switch Lock? Mosquito Net		

NO.	OPENING PLAN	DESCRIPTION	CRYSTAL	ACCESSORIES	OFFER PRICE
WIN W10 40 200 	Single sheet tilting inside window, opening to the left	Double clear with a maximum total thermal transmittance coefficient UW=2.2 (energy glass)	Handle Mosquito Net		
WIN W11 40 200 	Single sheet tilting inside window, opening to the left	Double clear with a maximum total thermal transmittance coefficient UW=2.2 (energy glass)	Handle Mosquito Net		
WIN W12 145 140 	Double sliding window	Double clear with a maximum total thermal transmittance coefficient UW=2.2 (energy glass)	Handle OR Switch Lock? Mosquito Net		
WIN W13 40 200 	Single sheet tilting inside window, opening to the left	Double clear with a maximum total thermal transmittance coefficient UW=2.2 (energy glass)	Handle Mosquito Net		
WIN W14 100 150 WIN W14 90 150 	Single fixed glass, not opening	Double clear with a maximum total thermal transmittance coefficient UW=2.2 (energy glass)	No handle, fixed window		
WIN W14 65 150 	Single fixed glass, not opening	Double clear with a maximum total thermal transmittance coefficient UW=2.2 (energy glass)	No handle, fixed window		
WIN W14 55 150 	Single sheet tilting outside window, opening to the right	Double clear with a maximum total thermal transmittance coefficient UW=2.2 (energy glass)	Handle Mosquito Net		

ΠΟΛΥΕΔΩΜΙΚΑ ΔΕΔΟΜΕΝΑ
ΣΥΝΤΕΛΕΣΤΗΣ ΔΟΜΗΣΗΣ: 90%
ΣΥΝΤΕΛΕΣΤΗΣ ΚΑΛΥΨΗΣ: 50%
ΟΡΟΦΟΙ: 2
ΥΨΟΣ: 10μ
ΜΕΓΙΣΤΗ ΔΟΜΗΣΗ ΟΙΚΟΠΕΔΟΥ: 486,90
ΜΕΓΙΣΤΗ ΚΑΛΥΨΗ ΟΙΚΟΠΕΔΟΥ: 270,50

ΣΤΟΙΧΕΙΑ ΤΕΜΑΧΙΟΥ:
Φ.ΣΧ.: 50/15
ΤΜΗΜΑ: -
ΑΡΙΘΜΟΣ ΤΕΜΑΧΙΟΥ: 685
ΠΕΡΙΟΧΗ: ΔΡΟΜΟΛΑΞΙΑ/ΜΕΝΕΟΥ - ΛΑΡΝΑΚΑ
ΑΡΙΘΜΟΣ ΕΓΓΡΑΦΗΣ: 0/7460
ΕΜΒΑΔΟ ΟΙΚΟΠΕΔΟΥ: 541
ΖΩΝΗ ΟΙΚΟΠΕΔΟΥ: Κα6

REVISIONS		
DATE	R	DESCRIPTION
19/07/24	00	Introductory Plans (4 options)
02/08/24	01	"L" Shape house (3 options)
14/08/24	02	Swimming pool set up - Landscape (4 Options)
03/09/24	03	GL No Bedroom and FL Layout to be on Top of the GL (2 Options) GL Kid Bedroom and FL Layout to be on Top og the GL (2 Options)
17/09/24	04	3D Options & No storage & sitting Area outside in the ground
08/10/24	05	Different Landscape, Smaller Swimming Pool , Different bedroom downstairs , bigger kitchen for studio, option B all bedrooms on the F.FL
18/10/24	06	Different shape of swimming pool. Rotation of studio - New landscape
26/11/24	07	GL Different location of the bedroom (2 options) - Different Master bedroom - studio Bigger - Change Kitchen



KIKA PANAYI
ARCHITECTS & ASSOCIATES
L.L.C.

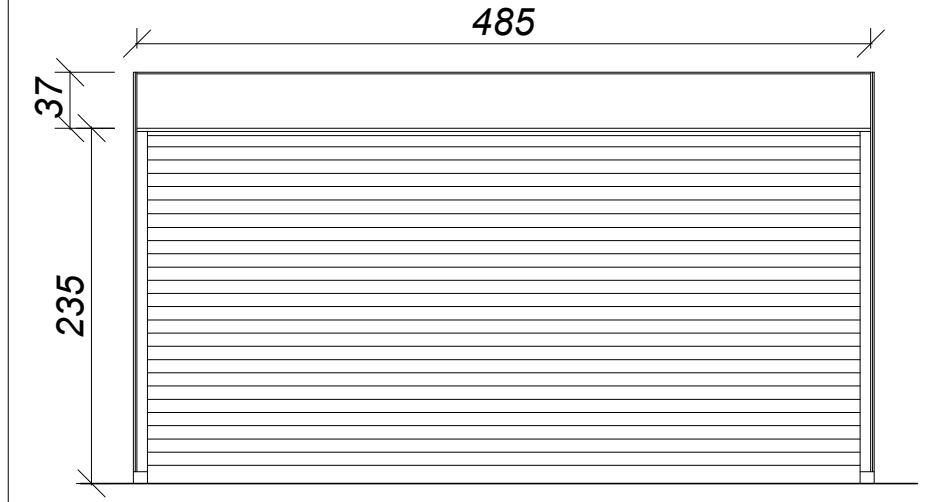
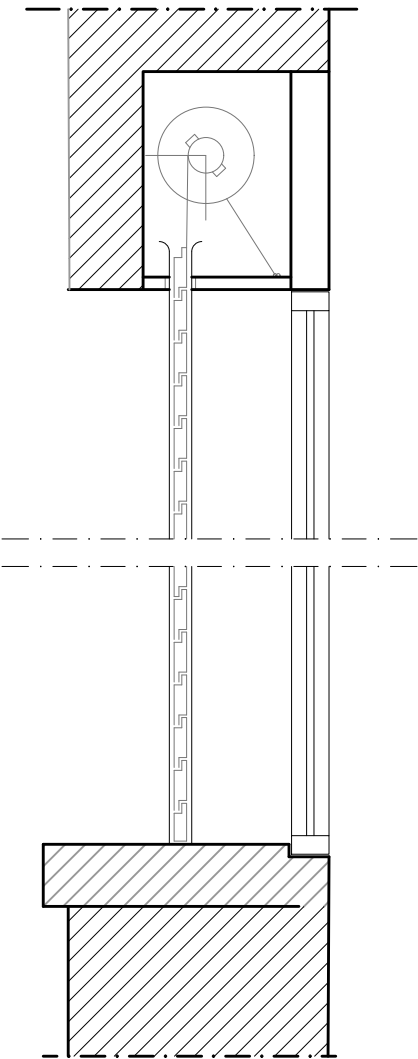
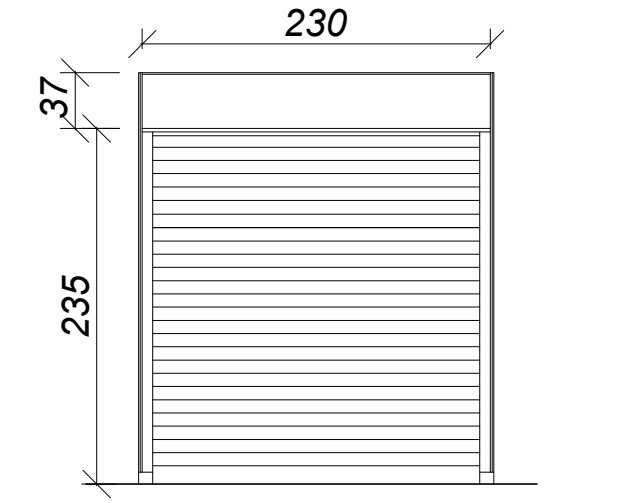
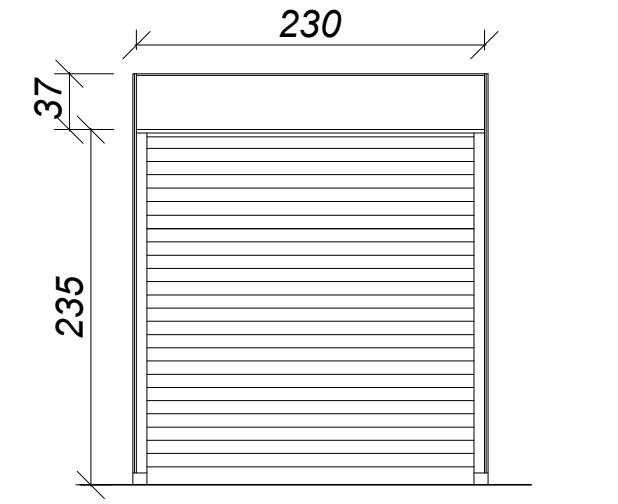
Address: 143 - 145 Agias Phaneromenis Street, Patsias Court
Office 101, 1st Floor , Postcode: 6031 , LARNACA - CYPRUS
TEL.: ++357-24-103024 , FAX.: ++357-24-103097
NUMBER REGISTRY OF ETEK : C 000231
EMAIL ADDRESS: info @ kikapanayi . com

CLIENT
Gadi and Eirat Baressi

PROJECT
HOUSE G+E

SHEET TITLE
OPENINGS - LIST

DATE	OCT. 2024	DR. BY	C.P.	CH. BY	K.P.
SCALE	1:100 (A3)	STAGE	BUILDING PERMIT APPLY		
Pr.No.		R		Dr.No.	

HOUSE	NO.	OPENING PLAN	DESCRIPTION	DESIGN	OFFER PRICE
RENOVATION HOUSE OROKLINI	SHUT S01 485 235		Rolling Built-in Shutter Roller in a wall Automatic Drive Switch Optional Remote Control Aluminum Slats and Shutters Color: _____ Slats Design: _____ Company: _____	OPTION A  Built-in Roller Shutter Section sc.1.20	
	.SHI IT S02 230 235		Rolling Built-in Shutter Roller in a wall Automatic Drive Switch Optional Remote Control Aluminum Slats and Shutters Color: _____ Slats Design: _____ Company: _____		
	S02 230 235		Rolling Built-in Shutter Roller in a wall Automatic Drive Switch Optional Remote Control Aluminum Slats and Shutters Color: _____ Slats Design: _____ Company: _____		

ΠΟΛΥΕΔΩΜΙΚΑ ΔΕΔΟΜΕΝΑ
ΣΥΝΤΕΛΕΣΤΗΣ ΔΟΜΗΣΗΣ: 90%
ΣΥΝΤΕΛΕΣΤΗΣ ΚΑΛΥΨΗΣ: 50%
ΟΡΟΦΟΙ: 2
ΥΨΟΣ: 10μ
ΜΕΓΙΣΤΗ ΔΟΜΗΣΗ ΟΙΚΟΠΕΔΟΥ: 486,90
ΜΕΓΙΣΤΗ ΚΑΛΥΨΗ ΟΙΚΟΠΕΔΟΥ: 270,50

ΣΤΟΙΧΕΙΑ ΤΕΜΑΧΙΟΥ:
Φ.Σ.Χ.: 50/15
ΤΜΗΜΑ: -
ΑΡΙΘΜΟΣ ΤΕΜΑΧΙΟΥ: 685
ΠΕΡΙΟΧΗ: ΔΡΟΜΟΛΑΞΙΑ/ΜΕΝΕΟΥ - ΛΑΡΝΑΚΑ
ΑΡΙΘΜΟΣ ΕΓΓΡΑΦΗΣ: 0/7460
ΕΜΒΑΔΟ ΟΙΚΟΠΕΔΟΥ: 541
ΖΩΝΗ ΟΙΚΟΠΕΔΟΥ: Κα6

REVISIONS		
DATE	R	DESCRIPTION
19/07/24	00	Introductory Plans (4 options)
02/08/24	01	"L" Shape house (3 options)
14/08/24	02	Swimming pool set up - Landscape (4 Options)
03/09/24	03	GL No Bedroom and FL Layout to be on Top of the GL (2 Options) GL Kid Bedroom and FL Layout to be on Top og the GL (2 Options)
17/09/24	04	3D Options & No storage & sitting Area outside in the ground
08/10/24	05	Different Landscape, Smaller Swimming Pool , Different bedroom downstairs , bigger kitchen for studio, option B all bedrooms on the F.FL
18/10/24	06	Different shape of swimming pool. Rotation of studio - New landscape
26/11/24	07	GL Different location of the bedroom (2 options) - Different Master bedroom - studio Bigger - Change Kitchen



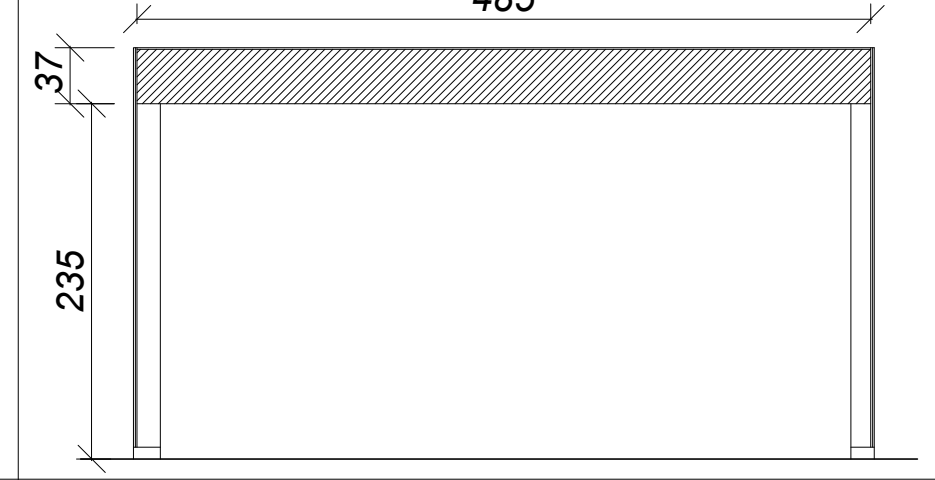
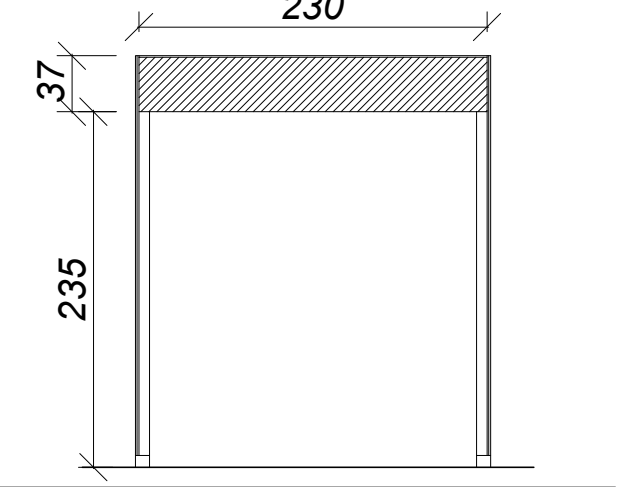
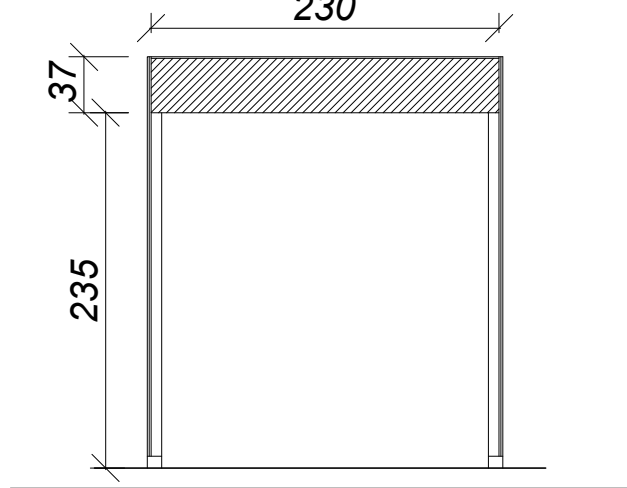
Address: 143 - 145 Agias Phaneromenis Street, Patsias Court
Office 101, 1st Floor , Postcode: 6031 , LARNACA - CYPRUS
TEL.: ++357-24-103024, FAX.: ++357-24-103097
NUMBER REGISTRY OF ETEK : C 000231
EMAIL ADDRESS: info @ kikapanyai . com

CLIENT
Gadi and Eirat Baressi

PROJECT
HOUSE G+E

SHEET TITLE
OPENINGS - LIST OF SHUTTERS

DATE OCT. 2024		DR. BY C.P.		CH. BY K.P.	
SCALE 1:100 (A3)		STAGE BUILDING PERMIT APPLY			
Pr.No.		R	Dr.No.		
K1024		12	O-07		

HOUSE	NO.	OPENING PLAN	DESCRIPTION	DESIGN	OFFER PRICE
RENOVATION HOUSE OROKLINI	SHUT S01 485 235		Rolling Built-in Shutter Roller in a wall Automatic Drive Switch Optional Remote Control PVC Shutters Color: _____ Shutter Design: _____ Company: _____	OPTION B Built-in Roller Shutter Section sc.1.20  	
	SHUT S02 230 235		Rolling Built-in Shutter Roller in a wall Automatic Drive Switch Optional Remote Control PVC Shutters Color: _____ Slats Design: _____ Company: _____		
	S02 230 235		Rolling Built-in Shutter Roller in a wall Automatic Drive Switch Optional Remote Control PVC Shutters Color: _____ Slats Design: _____ Company: _____		

ΠΟΛΥΕΘΔΟΜΙΚΑ ΔΕΔΟΜΕΝΑ
ΣΥΝΤΕΛΕΣΤΗΣ ΔΟΜΗΣΗΣ: 90%
ΣΥΝΤΕΛΕΣΤΗΣ ΚΑΛΥΨΗΣ: 50%
ΟΡΟΦΟΙ: 2
ΥΨΟΣ: 10μ
ΜΕΓΙΣΤΗ ΔΟΜΗΣΗ ΟΙΚΟΠΕΔΟΥ: 486,90
ΜΕΓΙΣΤΗ ΚΑΛΥΨΗ ΟΙΚΟΠΕΔΟΥ: 270,50

ΣΤΟΙΧΕΙΑ ΤΕΜΑΧΙΟΥ:
Φ.ΣΧ.: 50/15
ΤΜΗΜΑ: -
ΑΡΙΘΜΟΣ ΤΕΜΑΧΙΟΥ: 685
ΠΕΡΙΟΧΗ: ΔΡΟΜΟΛΑΞΙΑ/ΜΕΝΕΟΥ - ΛΑΡΝΑΚΑ
ΑΡΙΘΜΟΣ ΕΓΓΡΑΦΗΣ: 0/7460
ΕΜΒΑΔΟ ΟΙΚΟΠΕΔΟΥ: 541
ΖΩΝΗ ΟΙΚΟΠΕΔΟΥ: Κα6

REVISIONS		
DATE	R	DESCRIPTION
19/07/24	00	Introductory Plans (4 options)
02/08/24	01	"L" Shape house (3 options)
14/08/24	02	Swimming pool set up - Landscape (4 Options)
03/09/24	03	GL No Bedroom and FL Layout to be on Top of the GL (2 Options) GL Kid Bedroom and FL Layout to be on Top of the GL (2 Options)
17/09/24	04	3D Options & No storage & sitting Area outside in the ground
08/10/24	05	Different Landscape, Smaller Swimming Pool , Different bedroom downstairs , bigger kitchen for studio, option B all bedrooms on the F.FL
18/10/24	06	Different shape of swimming pool. Rotation of studio - New landscape
26/11/24	07	GL Different location of the bedroom (2 options) - Different Master bedroom - studio Bigger - Change Kitchen



KIKA PANAYI
ARCHITECTS & ASSOCIATES
L.L.C.

Address: 143 - 145 Agias Phanomenis Street, Patsias Court
Office 101, 1st Floor , Postcode: 6031 , LARNACA - CYPRUS
TEL.: ++357-24-103024, FAX.: ++357-24-103097
NUMBER REGISTRY OF ETEK : C 000231
EMAIL ADDRESS: info @ kikapanayi . com

CLIENT
Gadi and Eirat Baressi

PROJECT
HOUSE G+E

SHEET TITLE
OPENINGS - LIST OF SHUTTERS

DATE	OCT. 2024	DR. BY	C.P.	CH. BY	K.P.
SCALE	1:100 (A3)	STAGEBUILDING PERMIT APPLY			
Pr.No.	R	Dr.No.			
K1024	12	O-07			